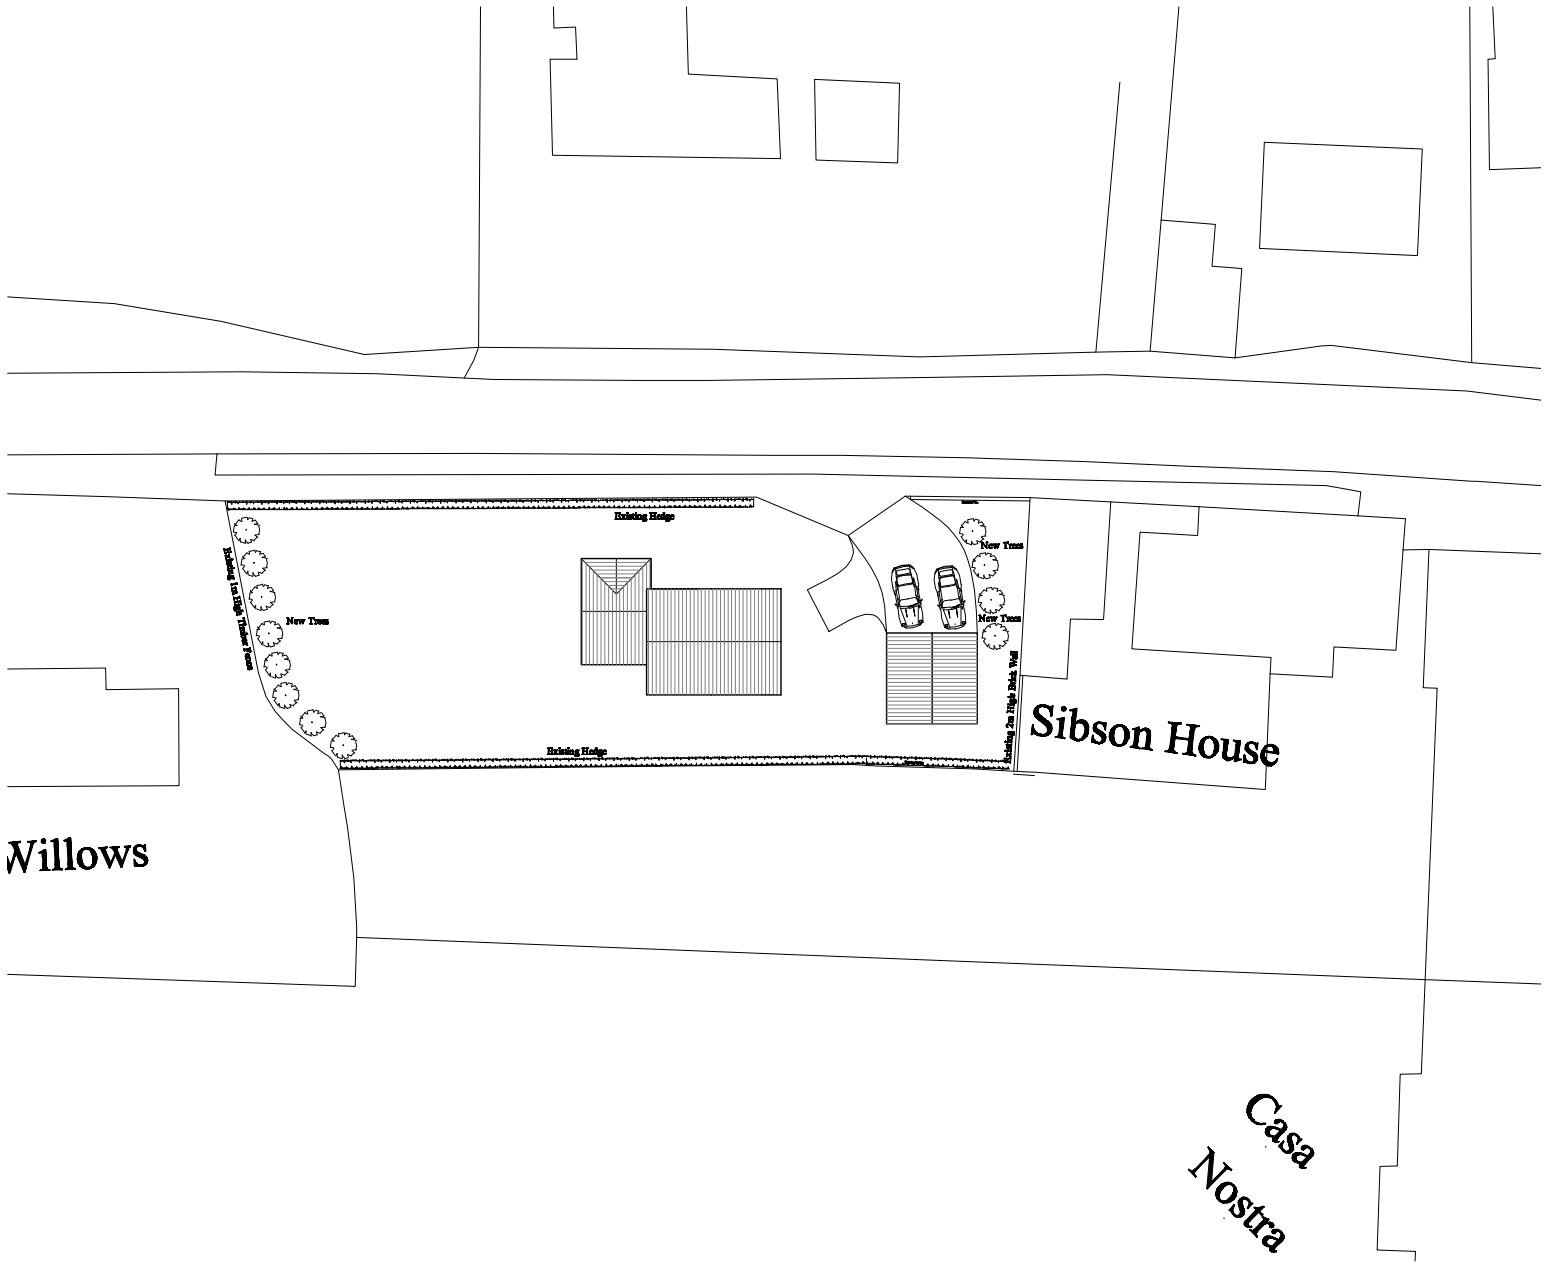

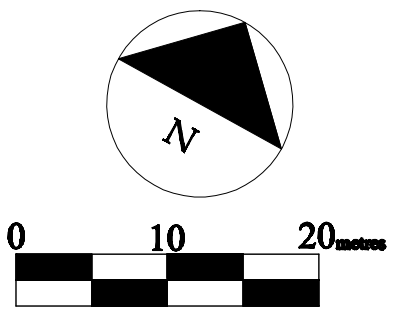

JULIAN OWEN ASSOCIATES
ARCHITECTS
276 Queens Road
Beeston, Nottingham
NG9 2BD
t 0115 925 9251
f 0115 925 4251
e enquiries@julianowen.co.uk
www.julianowen.co.uk

All Dimensions are Approximate
Do Not Scale Directly from the Drawing
All Dimensions to be Checked and Confirmed on Site
Read in Conjunction with the Specification

Job: Burton, Alverton

Title: Site Plan

Date: 8-7-10 ***Scale:*** **1:500**

Drawing Size: **A3**

Drawing No: **1596/10**

Stuart Columbell, JOA

23/08/2010 [illegible] AlvertonA.dwg